Interested and Affected Party

Our reference:	MD6605-ATA-XX-XX-LT-EV-0002
LEDET reference:	TBC
Date:	05 October 2026
Contact name:	Seshni Govender
Telephone:	087 352 2300
Email:	seshni.govender@atana.co.za
Classification:	Public
Enclosures:	Amended Layout

Subject - Part 1 Amendment Application for the Development of a Photovoltaic (PV) Plant up to 100MW Generation Capacity associated with the Tubatse Ferrochrome (TFC) Smelter, Fetakgomo Tubatse Local Municipality, Limpopo Province

Notice is hereby given in terms of the Environmental Impact Assessment (EIA) Regulations, 2014 (as amended) published in Government Notice Regulation (GNR) 324 - GNR 327, in terms of Section 24(5) of the National Environmental Management Act - NEMA (Act No. 107 of 1998) (as amended) of the initiative by TFC Solar (Pty) Ltd (TFC Solar), to apply for an amendment of the existing environmental authorisation (EA) issued on 25 April 2022 (DFFE Ref: 14/12/16/3/3/2/2079) and amendment thereto issued on 29 September 2022 (DFFE Ref: 14/12/16/3/3/2/2079/AM1) for the up 100MW PV facility over five sites referred to as Sites 1, 2, 3, 4 and 5 associated with the Tubatse Ferrochrome (TFC) Smelter.

Following finalisation of the original EA process, the applicant, TFC Solar, determined that Site 1 was no longer required for the development. TFC Solar subsequently entered into a land swap agreement with Goldbroz Investments (Pty) Ltd (Goldbroz), which has since been concluded. In terms of this agreement:

- Site 1, previously owned by TFC Solar, was transferred to Goldbroz; and
- Additional areas surrounding Site 2, previously owned by Goldbroz, were transferred to TFC Solar for Phase 2 of the development which was subject to a separate application and has received an EA.

As a result, Site 1 is now owned by Goldbroz and no longer forms part of the PV development. With respect to the above, the Applicant, TFC Solar, is undertaking a Part 1 amendment process contemplated under Chapter 5 of the EIA Regulations, 2014 (as amended), to amend the existing authorisation issued by the DFFE to remove the approved Site 1 which is no longer required for the development and updating the project layout accordingly which include the following amendments as described in Table 1:

Table 1: Description of proposed amendments

Amendment	Motivation
Amendment 1: A change in the applicant representative details.	Change of the applicant representative of TFC Solar (Pty) Ltd to the Head of Engineering and Development who are the developers of the project.
Amendment 2: Property Description.	Removal of the property named Olifantspoortje 319 KT Portion 5 associated with Site 1 as it will no longer be applicable to the authorisation.
Amendment 3: Total Site extent.	The removal of Site 1 will result in the reduction of the total site extent from 162ha to 130ha.
Amendment 4: Removal of Site 1 from the authorised layout.	The removal of Site 1 from the authorised layout results in amendment of the layout which is provided in Annexure A.

All Interested and Affected Parties (I&APs) are hereby notified that the updated layout (**Annexure A**) will be available for review and comment from 15 October 2026 to 09 November 2026 and will be available electronically on the Atana website:

- https://atana.co.za/our-projects/environmental-reports/

Comments on the updated layout be sent to the Environmental Consultant contact details provided below:

Seshni Govender
Atana Pty Ltd
E-mail: seshni.govender@atana.co.za.
Postal Address: PO Box 867 Gallo Manor 2052.

S.G

Seshni Govender

Environmental Consultant
Smart Mobility

Annexure A:
Amended Layout

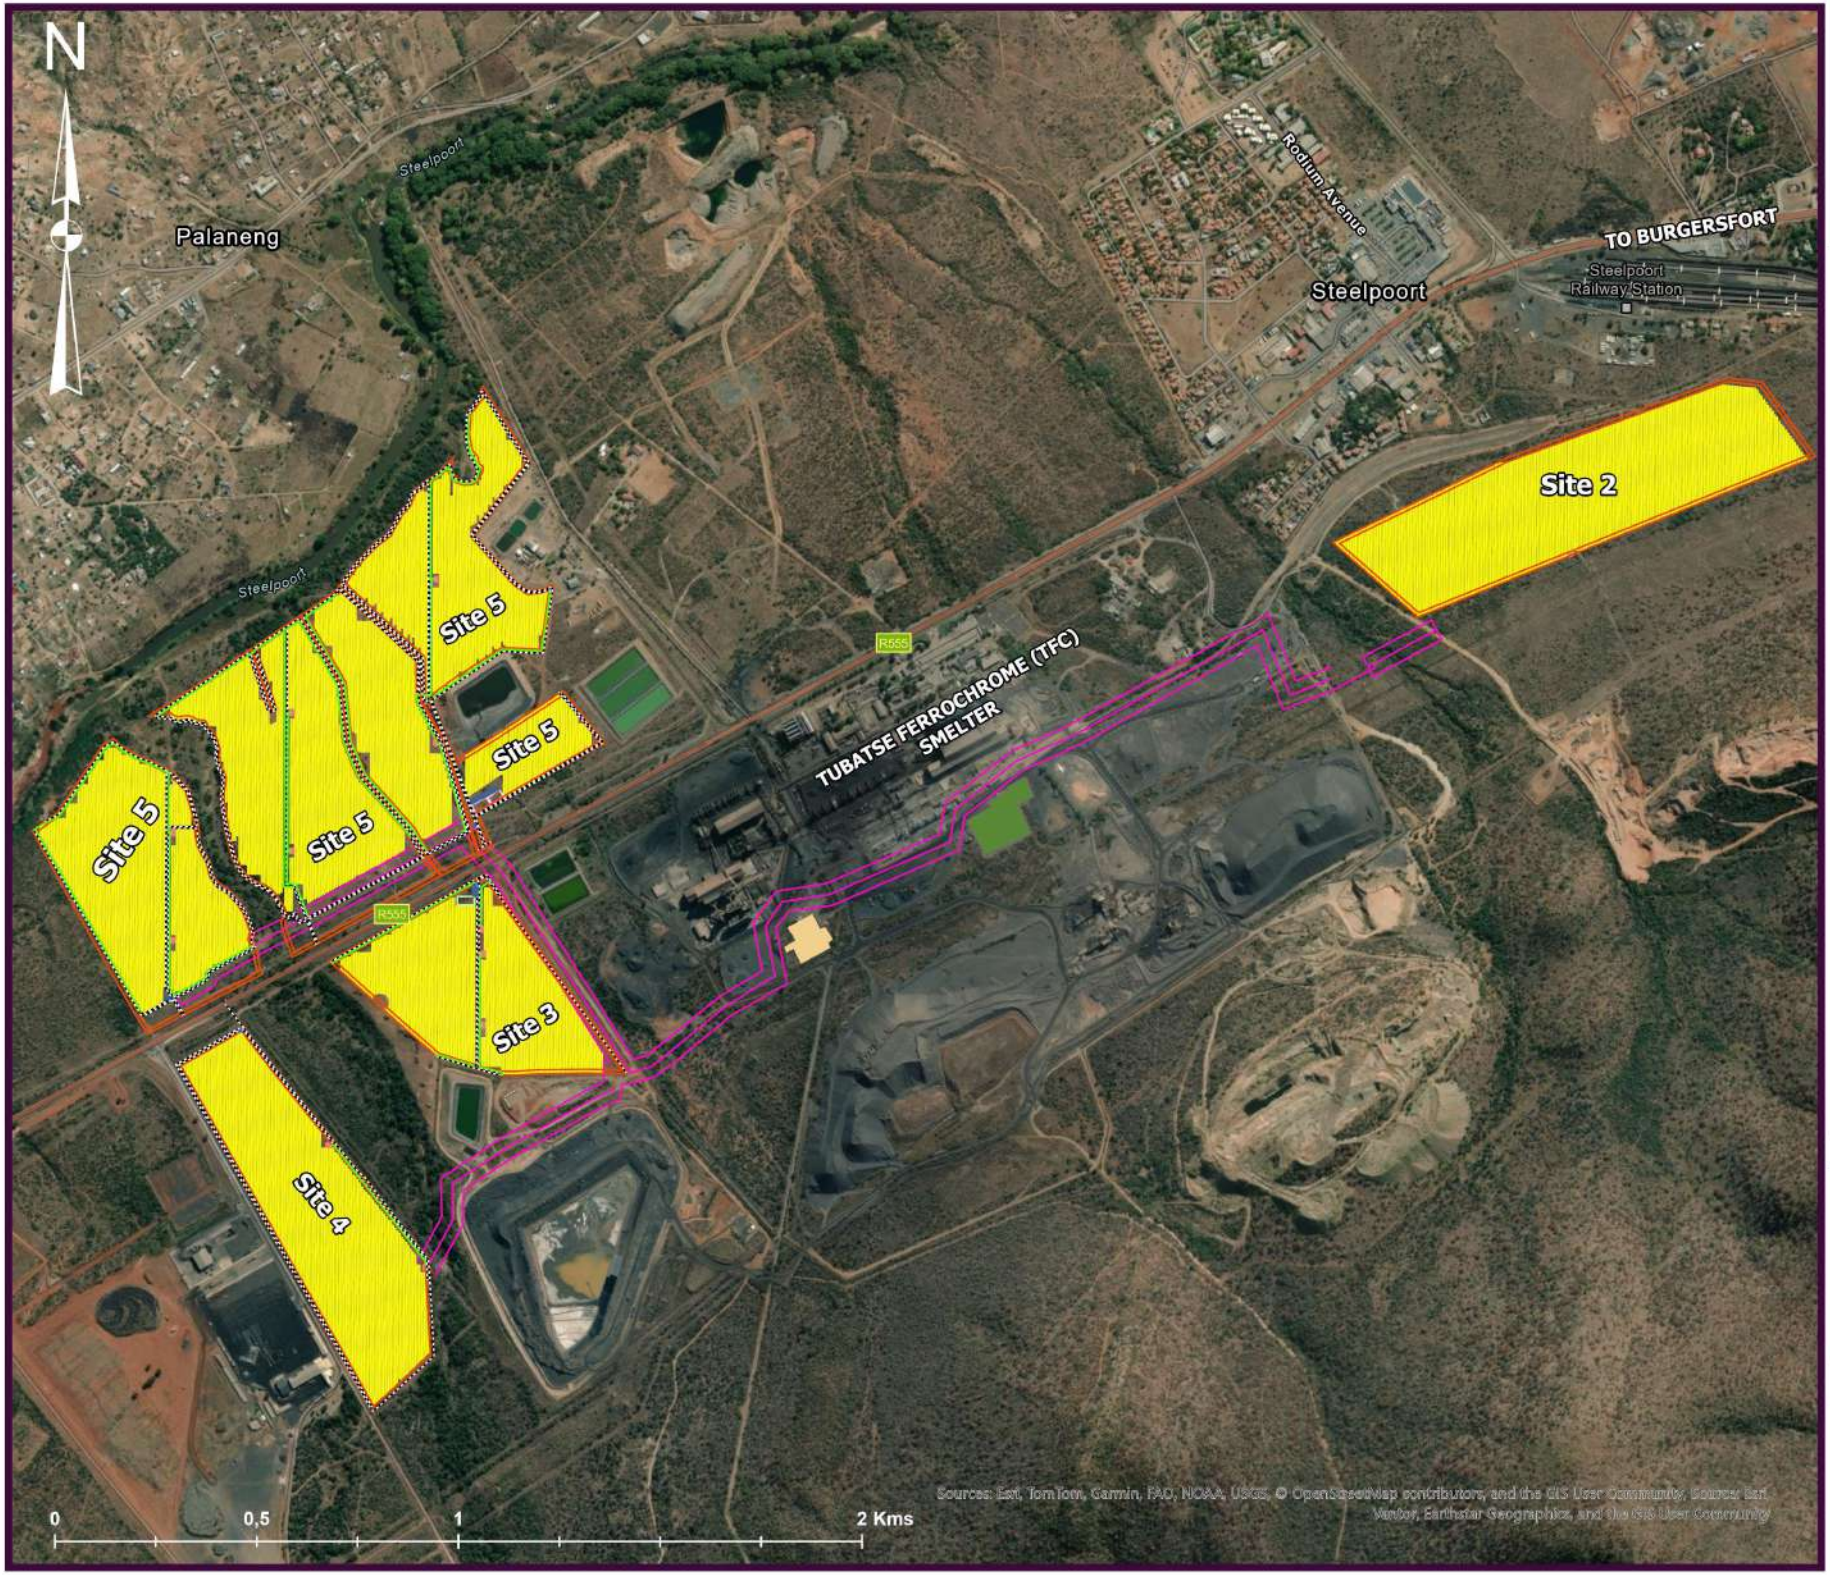

DEVELOPMENT OF A PHOTOVOLTAIC (PV) PLANT UP TO 100MW GENERATION CAPACITY ASSOCIATED WITH THE TUBATSE FERROCHROME (TFC) SMELTER, FETAKGOMO TUBATSE LOCAL MUNICIPALITY, LIMPOPO PROVINCE

AMENDED LAYOUT

Legend

- Solar Arrays
- Access Roads
- Underground Cables
- Culverted_Watercourses
- Overhead Powerline
- Storage Yard
- Warehouse
- East Plant Substation
- West Plant Substation
- Samancor Solar Development Sites_prj
- Box Transformers
- Parking Area
- Guard House

Spatial Reference
Datum: WGS 1984

Scale: 1:13 250

ATANA